Appendix O
Visual Resources

PROJ. NO.	DESIGNED BY:	DRAWN BY:	CHECKED BY:	SCALE:
17008.24	LTS	SMH	LTS	1"=2000'

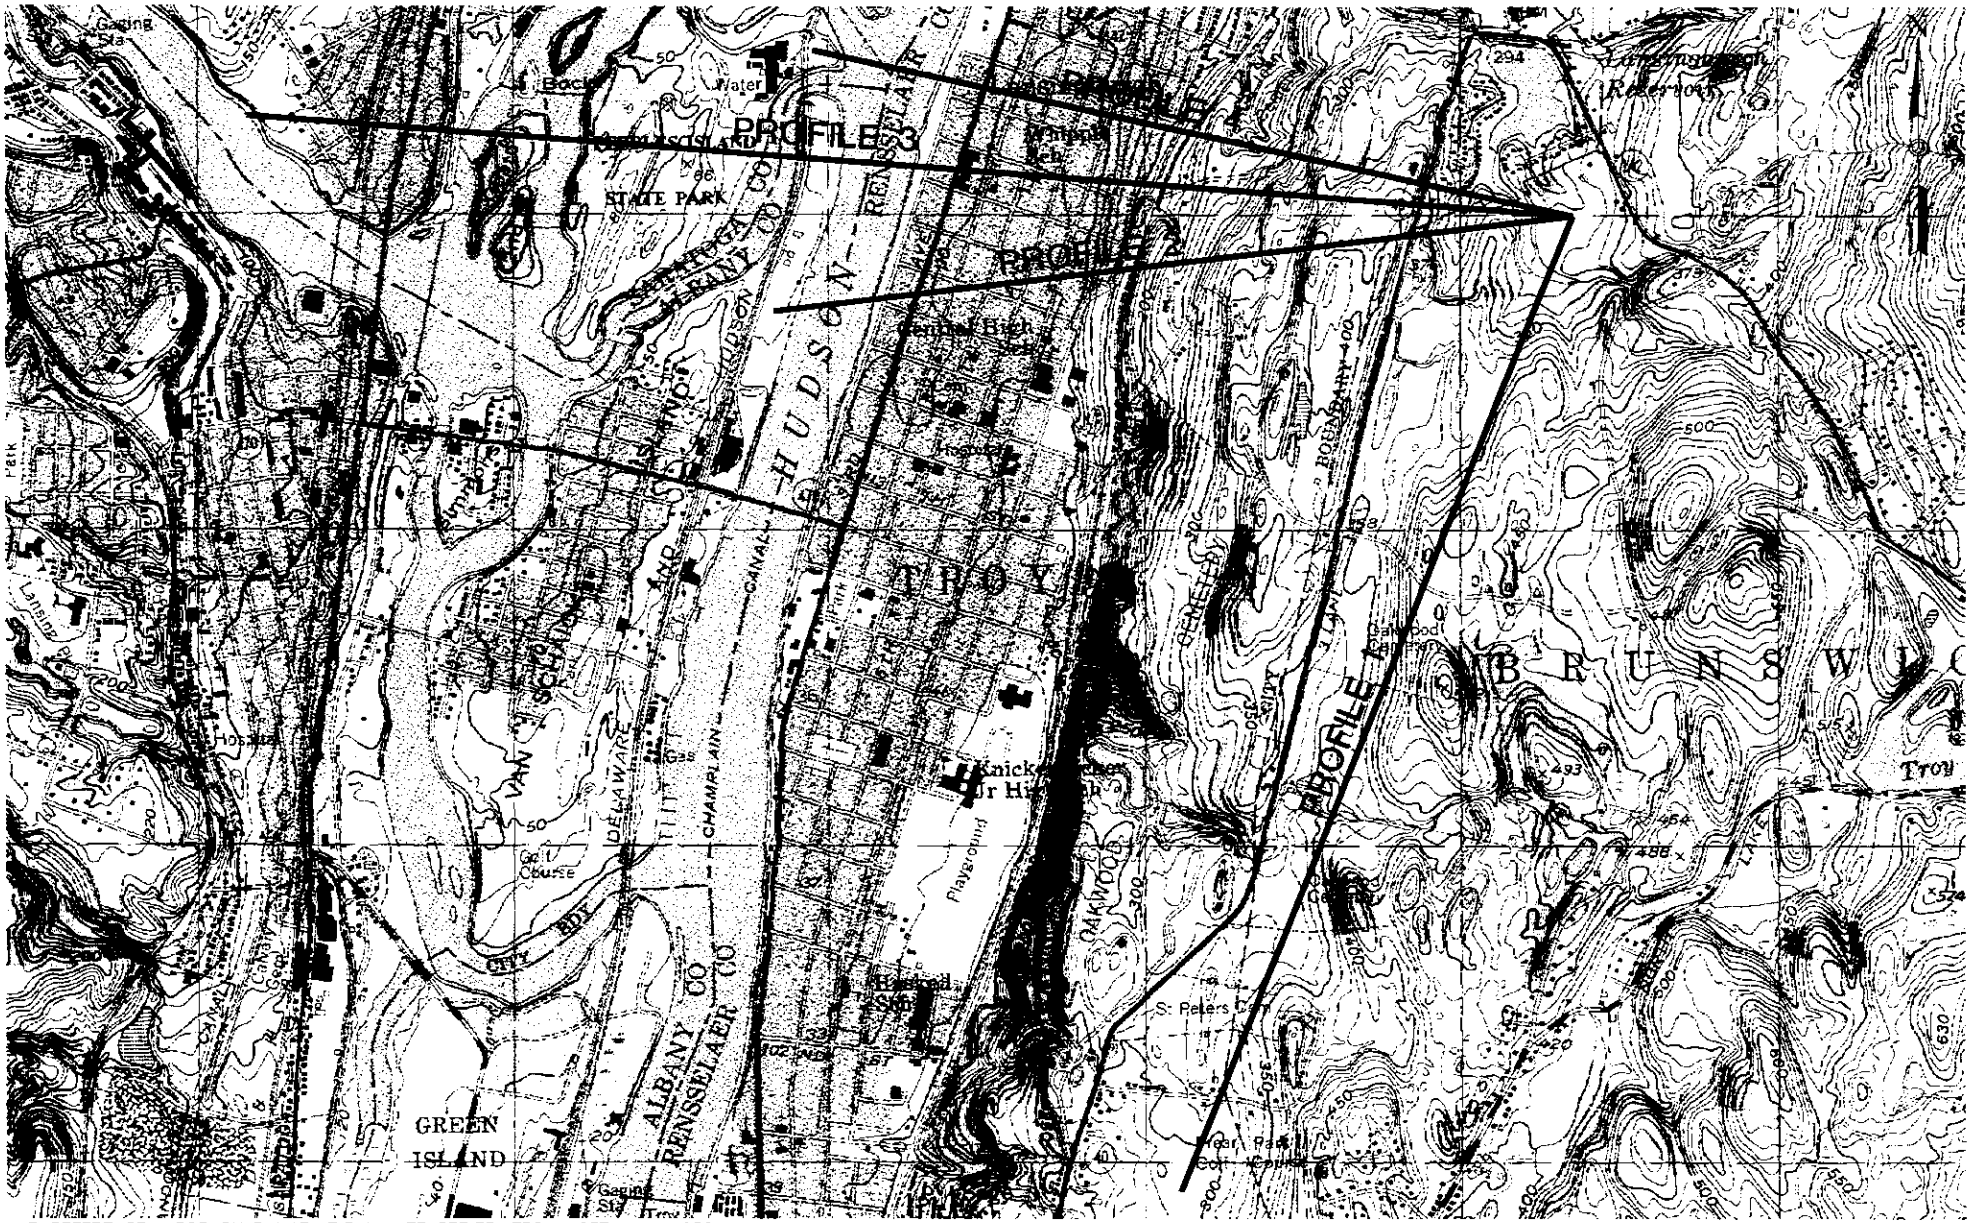

MAP REFERENCE: USGS QUAD MAP, 7.5 MINUTE SERIES, TROY NORTH, NY 1980

ERDMAN ANTHONY

317 Brick Church Road
Troy, NY 12180-8112
Telephone (518)279-0565
Facsimile (518)279-0555
www.erdmananthony.com

ALL RIGHTS RESERVED:

No part of this document may be reproduced, stored in a retrieval system, or transmitted, in any form or by any means electronic, mechanical, photocopying, recording, or otherwise, without the written authorization of ERDMAN, ANTHONY AND ASSOCIATES, INC.

COPYRIGHT
© Erdman, Anthony and Assoc., Inc., 2007

NOTE:
UNAUTHORIZED ALTERATIONS OR ADDITIONS TO THIS DRAWING IS A VIOLATION OF THE NEW YORK STATE EDUCATION LAW ARTICLE 145, SECTION 7209.

REV.	DESCRIPTION	BY	DATE

CLIENT:

PROJECT NAME: BRUNSWICK MEADOWS

DRAWING TITLE: PROFILE LOCATION MAP

DATE: MARCH 2007

SHEET NO. 1 of 1

DRAWING NO.

FILENAME - N:\17008-24-LTS\17008-24\dwg\Profiles\ProfileLocations.dwg [Layout1] PLOT DATE: March 22, 2007-3:25pm

PROJ. NO.	DESIGNED BY:	DRAWN BY:	CHECKED BY:	SCALE:
1700B.24	LTS	SMH	LTS	N.T.S.

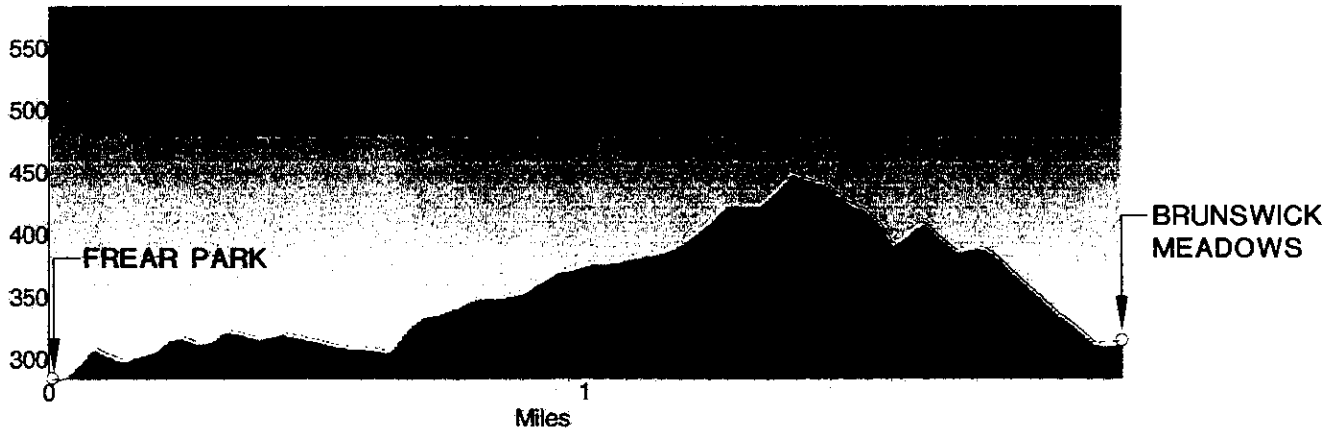

PROFILE 1

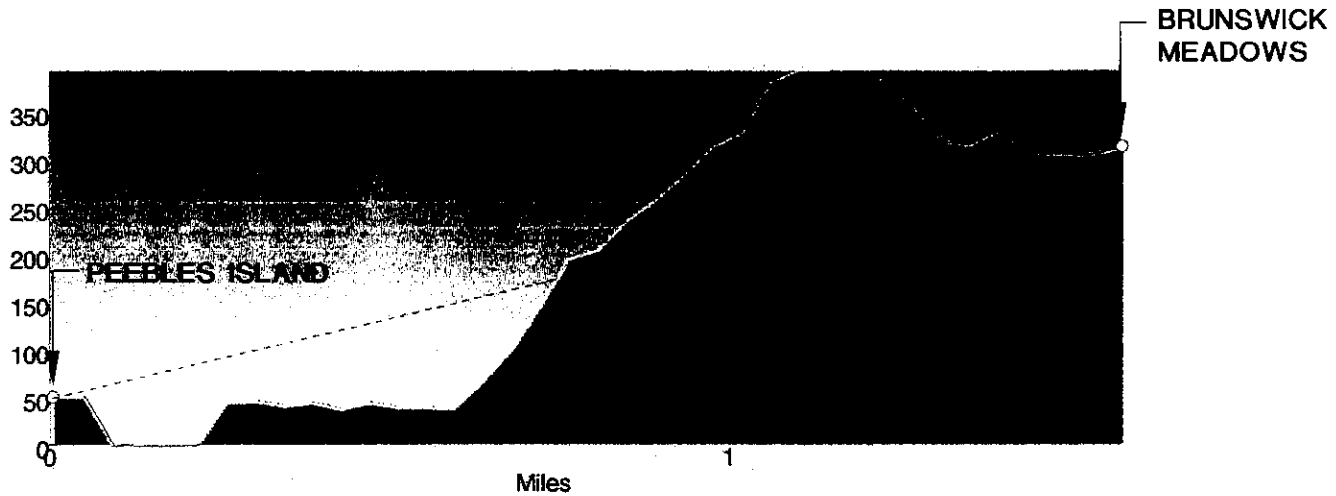

PROFILE 2

ERDMAN ANTHONY
317 Brick Church Road
Troy, NY 12180-8112
Telephone (518)279-0505
Facsimile (518)279-0555
www.erdmanandanthony.com

ALL RIGHTS RESERVED:
No part of this document may be reproduced, stored in a retrieval system, or transmitted, in any form or by any means electronic, mechanical, photocopying, recording, or otherwise, without the written authorization of ERDMAN, ANTHONY AND ASSOCIATES, INC.
COPYRIGHT
© Erdman, Anthony and Assoc., Inc., 2007

NOTE:
UNAUTHORIZED ALTERATIONS OR ADDITIONS TO THIS DRAWING IS A VIOLATION OF THE NEW YORK STATE EDUCATION LAW ARTICLE 145, SECTION 7209.

REV.	DESCRIPTION	BY	DATE

CLIENT:

PROJECT NAME: BRUNSWICK MEADOWS

DRAWING TITLE: PROFILES 1

DATE: MARCH 2007

SHEET NO. 2 of 3

DRAWING NO.

FILENAME N:\1700B-24-LTS\1700B-24\dwg\Profiles\Profiles.dwg [2of3] PLOT DATE- March 22, 2007-3:25pm

PROJ. NO.	DESIGNED BY:	DRAWN BY:	CHECKED BY:	SCALE:
1700B.24	LTS	SMH	LTS	N.T.S

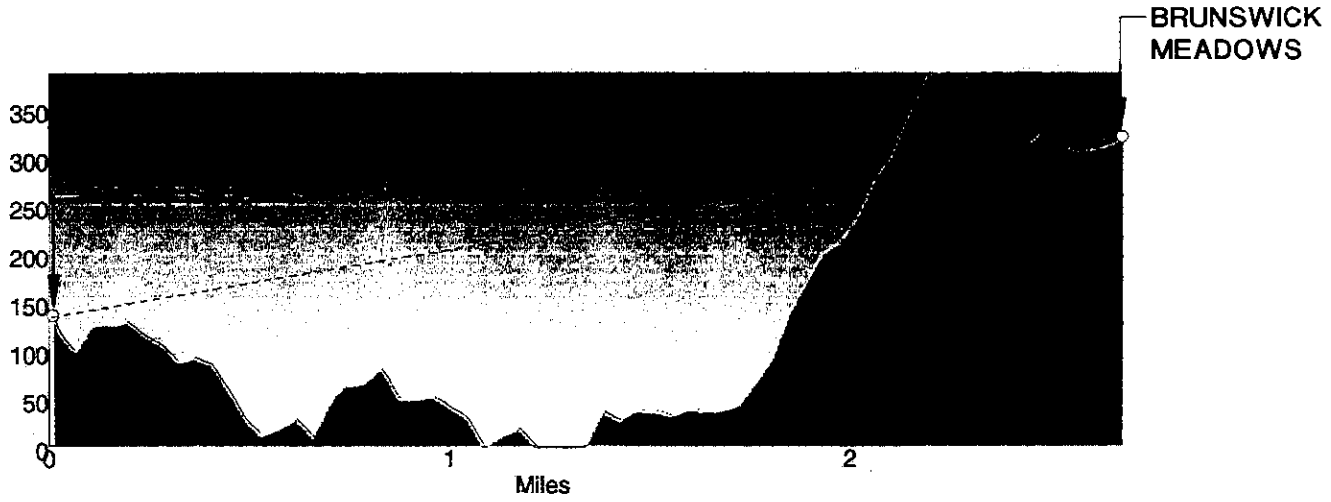

PROFILE 3

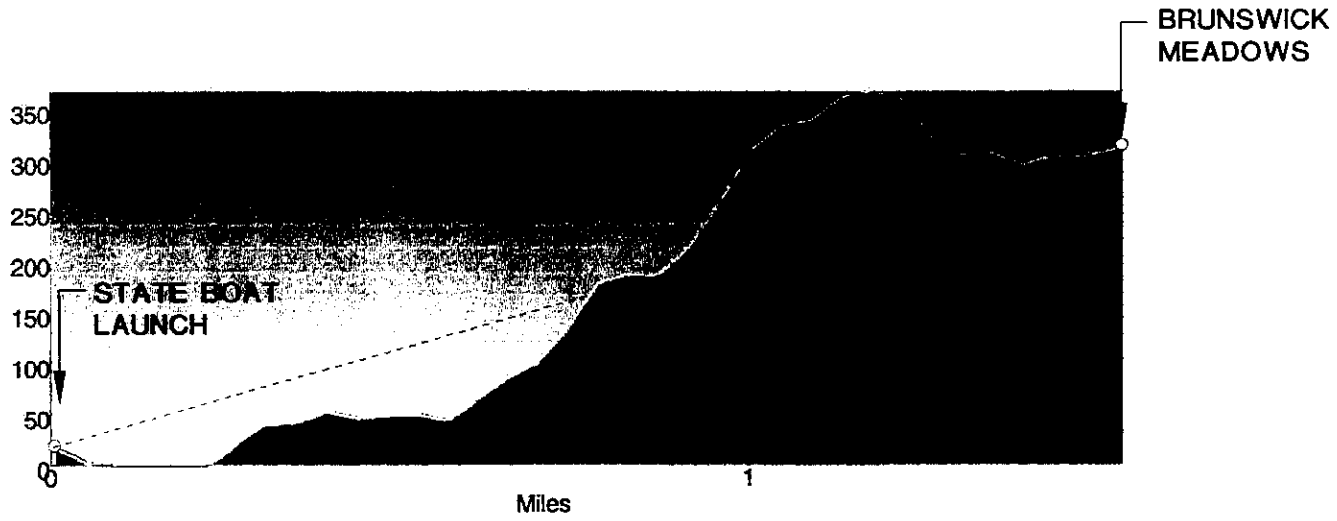

PROFILE 4

ERDMAN ANTHONY

317 Brick Church Road
Troy, NY 12180-8112
Telephone (518)279-0505
Facsimile (518)279-0555
www.erdmananthony.com

ALL RIGHTS RESERVED:

No part of this document may be reproduced, stored in a retrieval system, or transmitted, in any form or by any means electronic, mechanical, photocopying, recording, or otherwise, without the written authorization of ERDMAN, ANTHONY AND ASSOCIATES, INC.

COPYRIGHT
© Erdman, Anthony and Assoc., Inc., 2007

NOTE:
UNAUTHORIZED ALTERATIONS OR ADDITIONS TO THIS DRAWING IS A VIOLATION OF THE NEW YORK STATE EDUCATION LAW ARTICLE 145, SECTION 7209.

REV.	DESCRIPTION	BY	DATE

CLIENT:

PROJECT NAME: BRUNSWICK MEADOWS

DRAWING TITLE: PROFILES 2

DATE: MARCH 2007

SHEET NO. 3 of 3

DRAWING NO.

FILENAME- N:\17008-24-LTS\17008-24\dwg\Profiles\Profiles.dwg [3of3] PLOT DATE-- March 22, 2007- 3:25pm