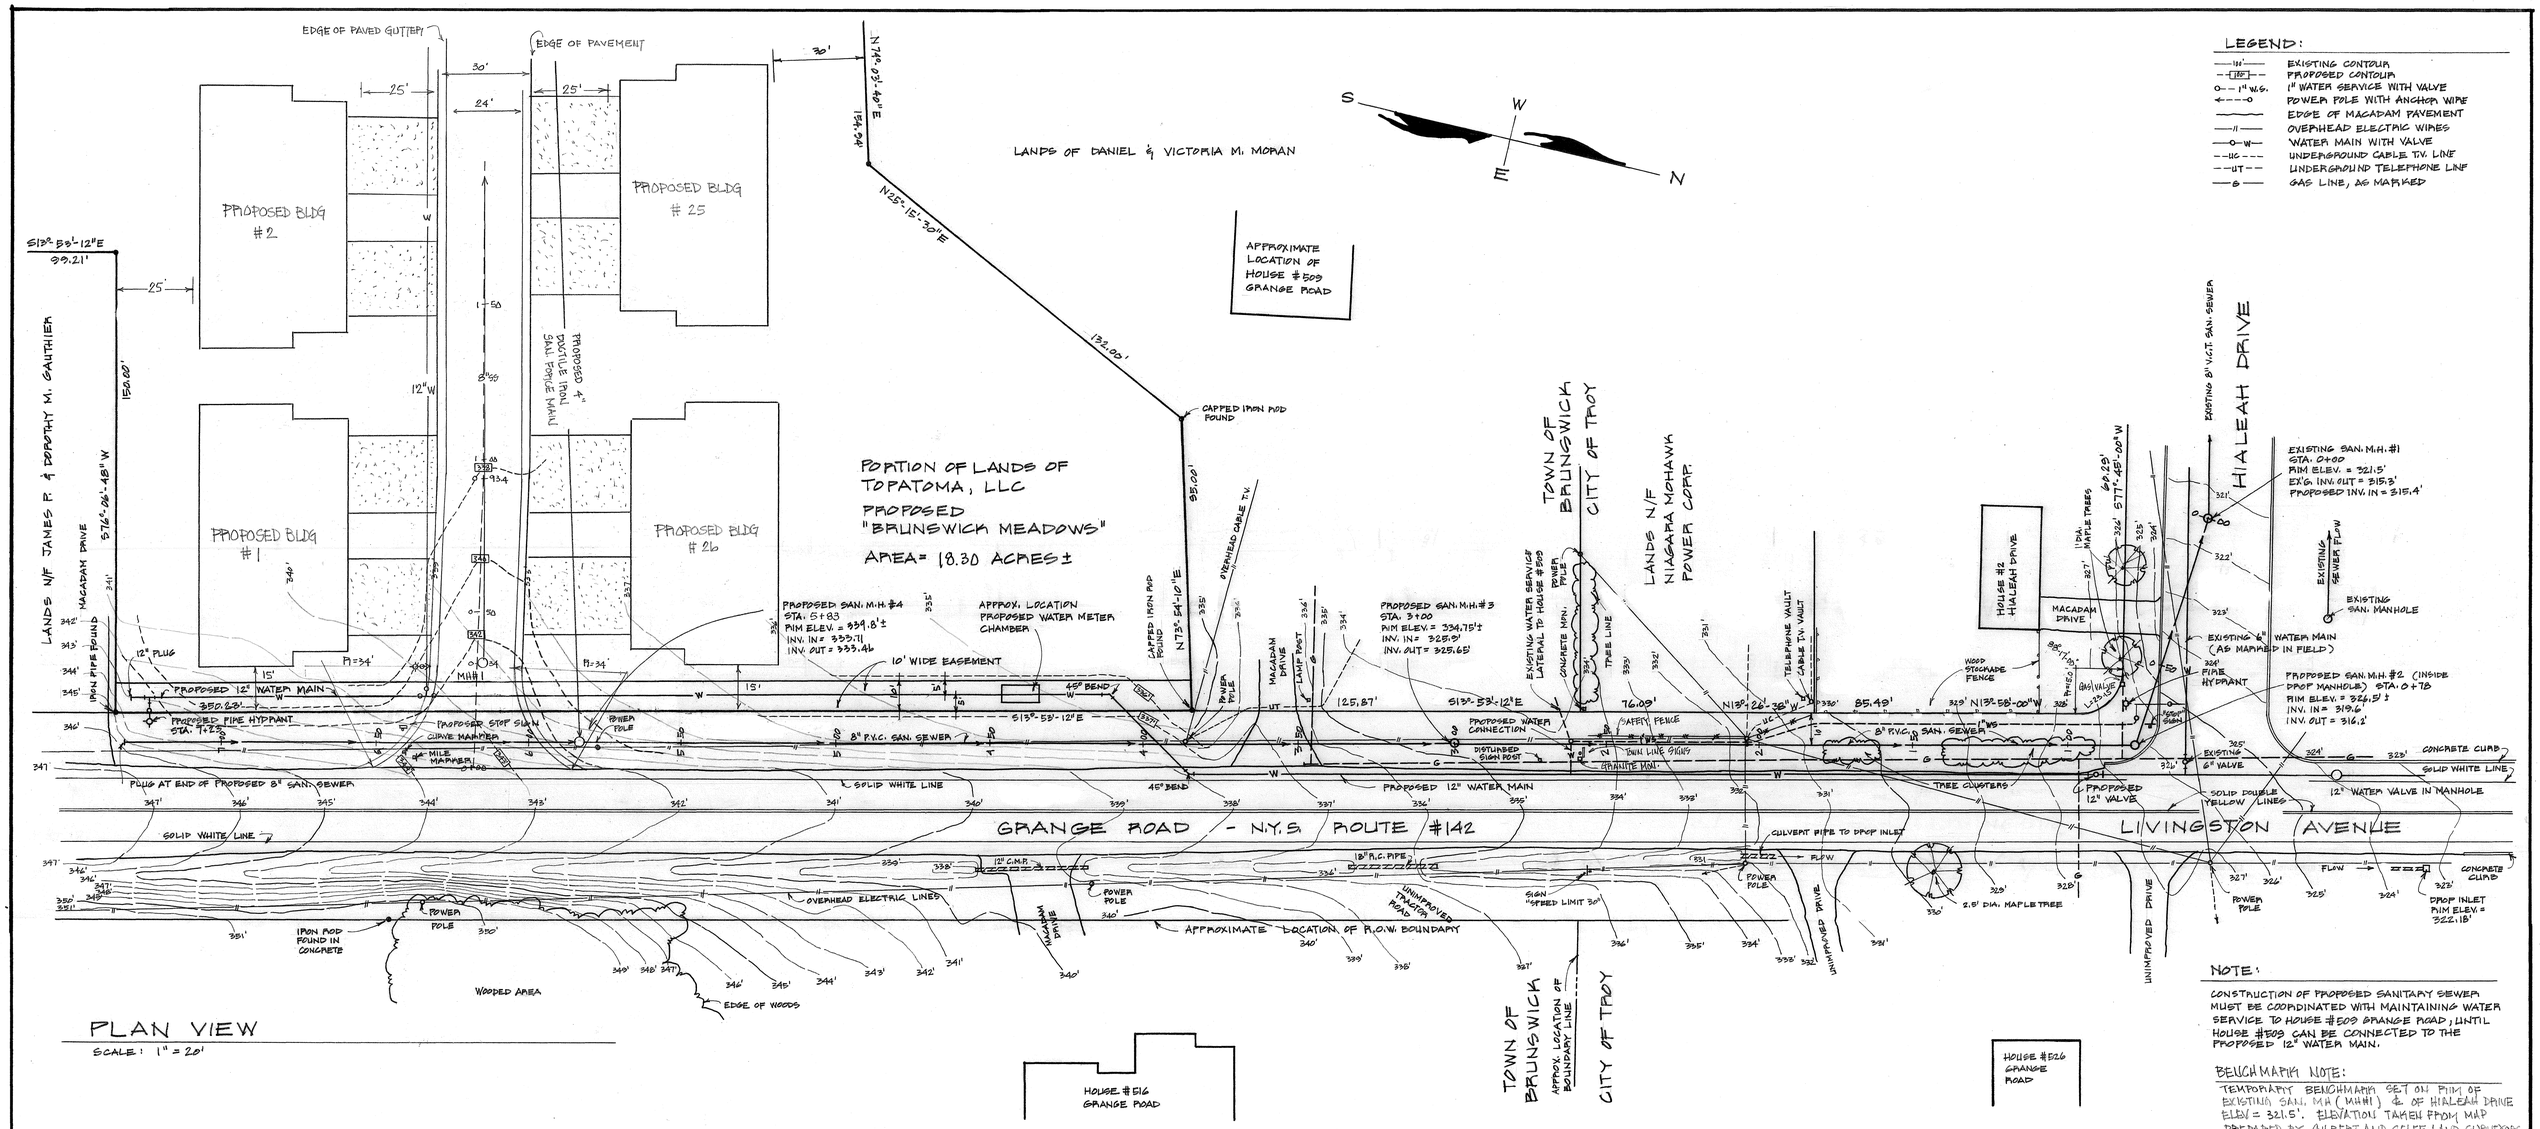

NOTE:

CONSTRUCTION OF PROPOSED SANITARY SEWER MUST BE COORDINATED WITH MAINTAINING WATER SERVICE TO HOUSE #509 GRANGE ROAD; UNTIL HOUSE #509 CAN BE CONNECTED TO THE PROPOSED 12" WATER MAIN.

BENCHMARK NOTE:

TEMPORARY BENCHMARK SET ON RIM OF EXISTING SAN. MH (MH#1) & OF HALEAH DRIVE ELEV = 321.5'. ELEVATION TAKEN FROM MAP PREPARED BY GILBERT AND SELEE LAND SURVEYORS DATED OCT. 9-1967 LAST REVISED 12-13-67 ENTITLED "MIAMI BEACH ESTATES" SUBDIVISION. MANHOLE LABELLED M.H S-5. ALL ELEVATIONS ARE REFERRED TO THIS BENCHMARK AS A DATUM.

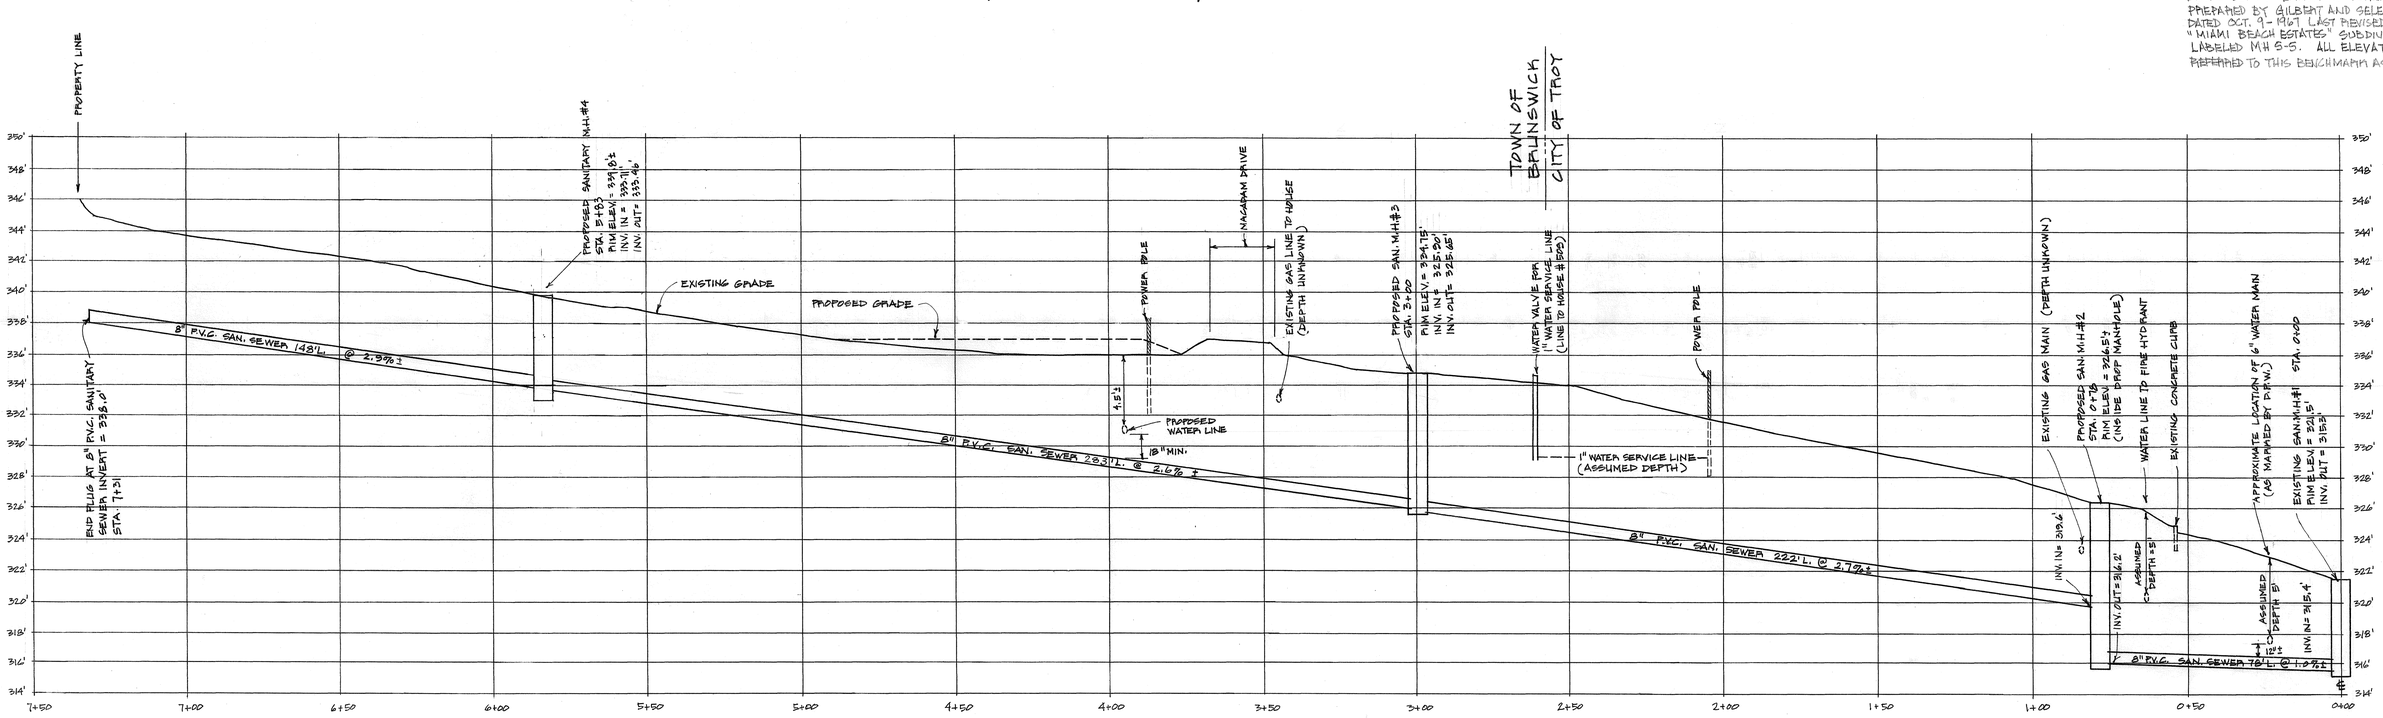

PROPOSED SANITARY SEWER PROFILE

HORIZONTAL SCALE: 1" = 20'. VERTICAL SCALE: 1" = 4'.

DANSKIN LAND SURVEYING LLC P.O. BOX 208 WATERFORD, N.Y. 12188 TEL. 518-235-2506	PROPOSED SEWER AND WATER EXTENSION R.T. #142 AT PROPOSED ENTRANCE TO PROPOSED "BRUNSWICK MEADOWS"
REVISIONS: 4-14-05 NOTE ADDED (TBK) 3-27-07 ENTRANCE REV.	TOWN OF BRUNSWICK/CITY OF TROY — RENSSELAER CO., N.Y. SCALE: AS NOTED — DATE: APRIL 8, 2005 OFFICE: RJD — F.BK.#: FLE-66-TMMURLBY DWN. BY: RJD — SHEET 12 OF 13