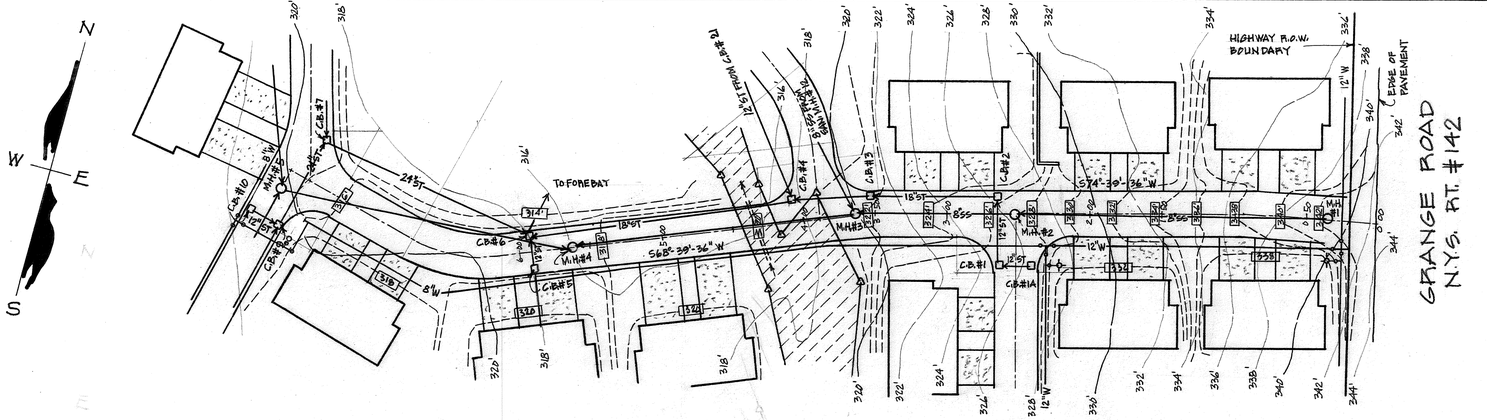

PLAN VIEW CENTERLINE OF BRUNSWICK MEADOWS WAY

SCALE: 1" = 50'

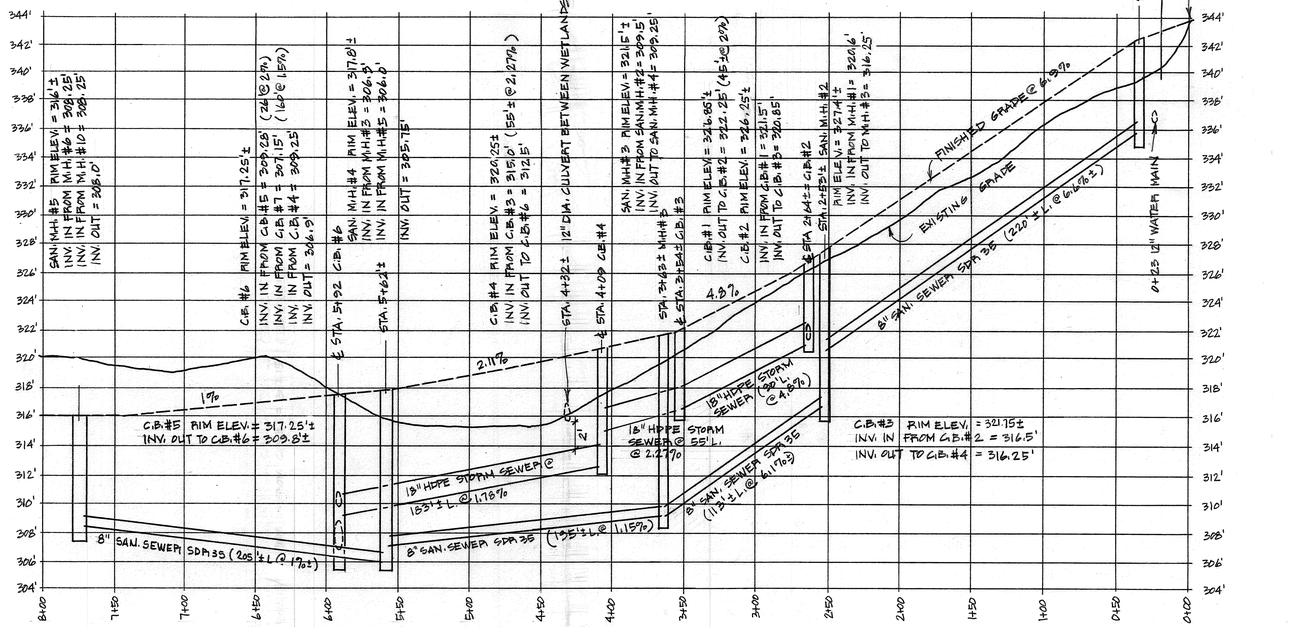

PROFILE VIEW OF BRUNSWICK MEADOWS WAY

HORIZONTAL SCALE: 1" = 50'. VERTICAL SCALE: 1" = 5'.

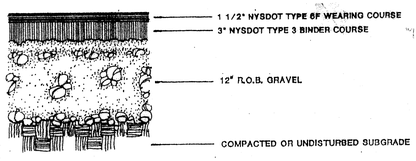

PAVEMENT DETAIL

PRIVATE ROADWAY PAVEMENT DETAIL

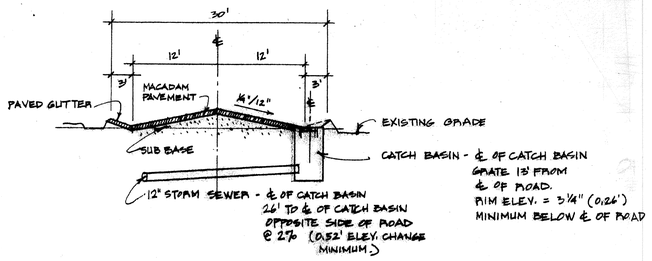

PRIVATE ROADWAY CROSS SECTION

SCALE: 1" = 10'

TOWN OF BRUNSWICK PLANNING BOARD

RENSSELAER COUNTY DEPT. OF HEALTH

DANSHIN LAND SURVEYING LLC
P.O. BOX 72
TROY, N.Y. 12181
TEL: 518-279-8002

CENTERLINE PLAN AND PROFILE BRUNSWICK MEADOWS WAY

REVISIONS:

TOWN OF BRUNSWICK	RENSSELAER CO., NY.
SCALE: AS NOTED	DATE: 3-15-2007
FIELD: MND	F.B.#.:
OFFICE: RJD	CHD.: SHEET 5 OF 13