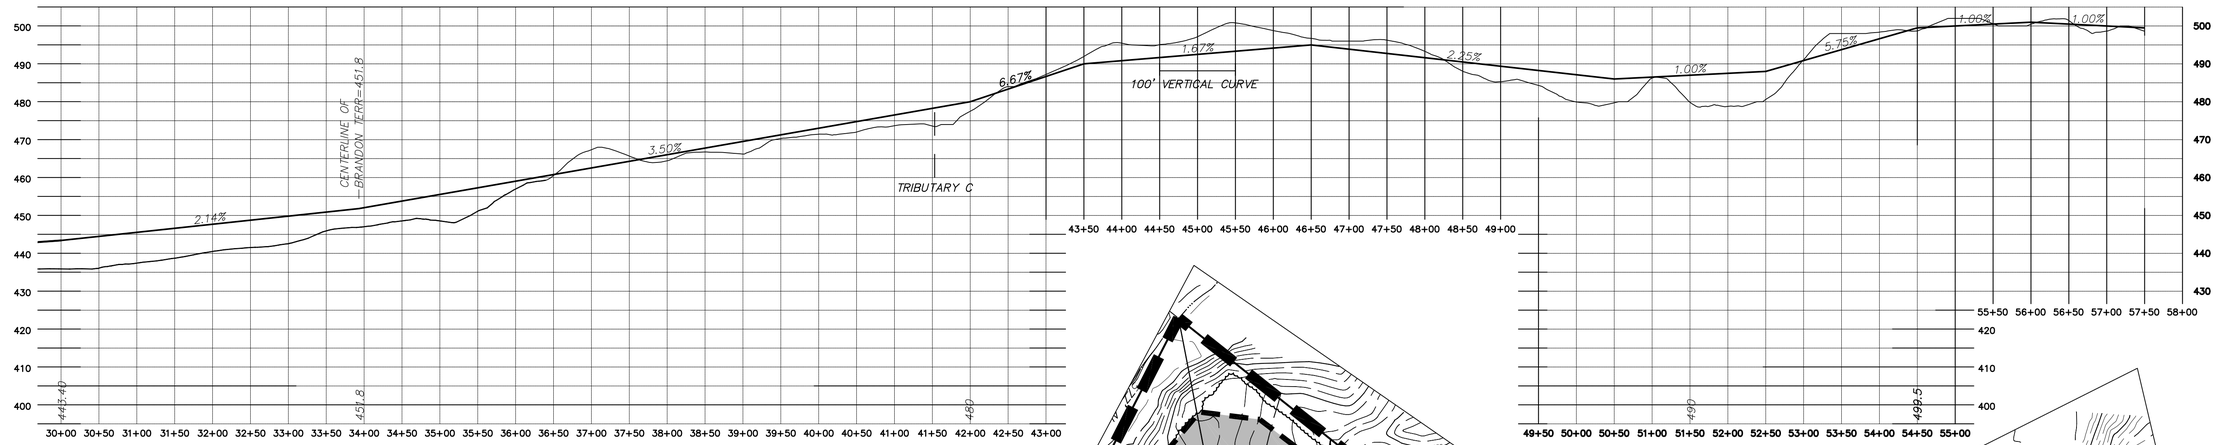

BONESTEEL LANE FROM STATION 30+00

SCALE: HORIZONTAL 1"=100', VERTICAL 1"=20'

DATE	REVISIONS RECORD/DESCRIPTION	APPR.
	1	
	2	
	3	
	4	
	5	
	6	

LEGEND

- PROPOSED STORM SEWER LINE
- PROPOSED ROAD SLOPE
- PROPOSED SMA (STORMWATER MANAGEMENT AREA)
- PROPOSED SMA OUTLET

UNAUTHORIZED ALTERATION OR ADDITION TO THIS DOCUMENT IS A VIOLATION OF SECTION 7209 SUBDIVISION 2 OF THE NEW YORK STATE EDUCATION LAW.

© 2005
IVAN ZDRAHAL ASSOCIATES, PLLC

IVAN ZDRAHAL, P.E.
LICENSE 55,307

IVAN ZDRAHAL ASSOCIATES, PLLC
ENGINEERING AND PLANNING

959 ROUTE 146
CLIFTON PARK, NY 12065
PHONE: 518.383.0769
FAX: 518.371.4356

12 MORNINGSIDE DRIVE
LAKE PLACID, NY 12946
PHONE: 518.523.8902
FAX: 518.523.2197

Web Site: IZA.cc

PROPOSED DRAINAGE AND GRADING

HIGHLAND CREEK PLANNED DEVELOPMENT DISTRICT
LANDMARK DEVELOPMENT GROUP, LLC

TOWN OF BRUNSWICK — RENSSELAER COUNTY, NEW YORK

PROJ. NO 05001.00	DATE: 2/10/06	SCALE: AS NOTED	SHEET 6 OF 7	DWG. NO: 06-09-L

D-6

CAD DWG. FILE NAME: PRO-DRAIN-D6.DWG