


**BRANDON TERRACE**

**SCALE: H 1"=100', V 1"=20'**

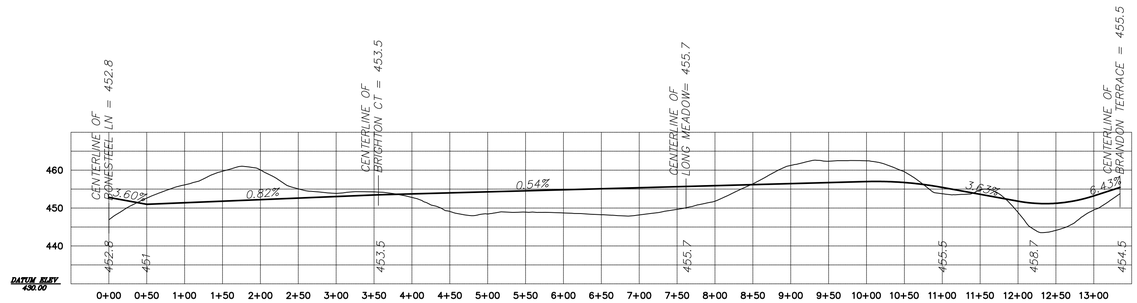


| DATE | REVISIONS RECORD/DESCRIPTION | APPR. |
|---|---|---|
| | 1 | |
| | 2 | |
| | 3 | |
| | 4 | |
| | 5 | |
| | 6 | |

LEGEND

- PROPOSED STORM SEWER LINE
- PROPOSED ROAD SLOPE
- PROPOSED SMA (STORMWATER MANAGEMENT AREA)
- PROPOSED SMA OUTLET

UNAUTHORIZED ALTERATION OR ADDITION TO THIS DOCUMENT IS A VIOLATION OF SECTION 7209 SUBDIVISION 2 OF THE NEW YORK STATE EDUCATION LAW.

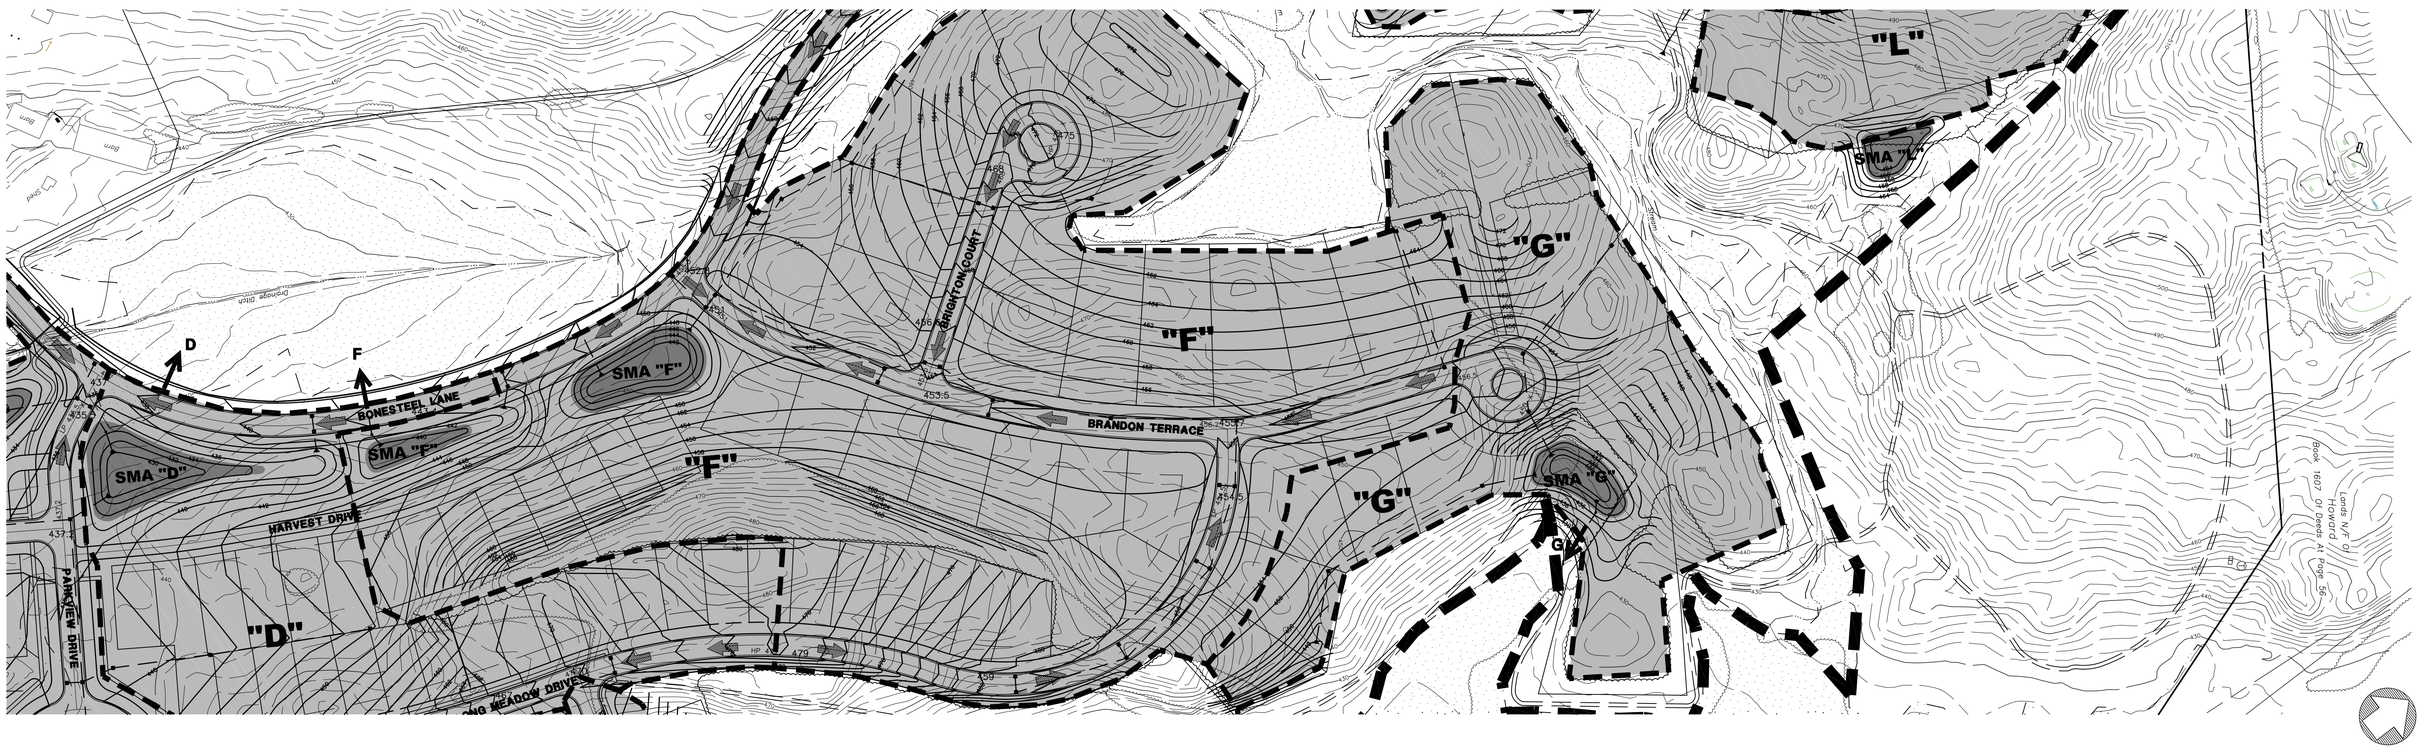© 2005
IVAN ZDRAHAL ASSOCIATES, PLLC

IVAN ZDRAHAL, P.E.
LICENSE 55,307

IVAN ZDRAHAL ASSOCIATES, PLLC
ENGINEERING AND PLANNING
959 ROUTE 146
CLIFTON PARK, NY 12065
PHONE: 518.383.0769
FAX: 518.371.4356
12 MORNINGSIDE DRIVE
LAKE PLACID, NY 12946
PHONE: 518.523.8902
FAX: 518.523.2197
Web Site: IZA.cc

# PROPOSED DRAINAGE AND GRADING

## HIGHLAND CREEK PLANNED DEVELOPMENT DISTRICT
## LANDMARK DEVELOPMENT GROUP, LLC

TOWN OF BRUNSWICK — RENSSELAER COUNTY, NEW YORK

PROJ. NO 05001.00 | DATE: 2/10/06 | SCALE: AS NOTED | SHEET 7 OF 7

# D-7

DWG. NO: 06-09-L

CAD DWG. FILE NAME: PRO-DRAIN-D7.DWG