LEGEND:

- C.I.R.F. CAPPED IRON ROD FOUND
- D.S.F. DOCK SPIKE FOUND
- I.R.F. IRON ROD FOUND
- I.P.F. IRON PIPE FOUND
- ∠ ANGLE IRON
- F.P. FENCE POST
- WIRE FENCE
- TREE WITH WIRE
- ℄ CENTER LINE
- 326 EXISTING CONTOUR
- ▶ 5.9 DELINEATION FLAG NUMBER
- JURISDICTIONAL WETLAND
- ISOLATED WETLANDS

WETLAND DELINEATION NOTE:

1. WETLAND DELINEATION SHOWN HEREON WAS PERFORMED BY NORBERT QUENZER, JR. SENIOR ECOLOGIST, BARTON ENVIRONMENTAL ON NOV. 10, 2005 & MARCH 31, 2006.
2. WETLAND DELINEATION SHOWN HEREON WAS FIELD LOCATED BY THIS SURVEY OFFICE ON JULY 6, 2006 & JULY 21, 2006

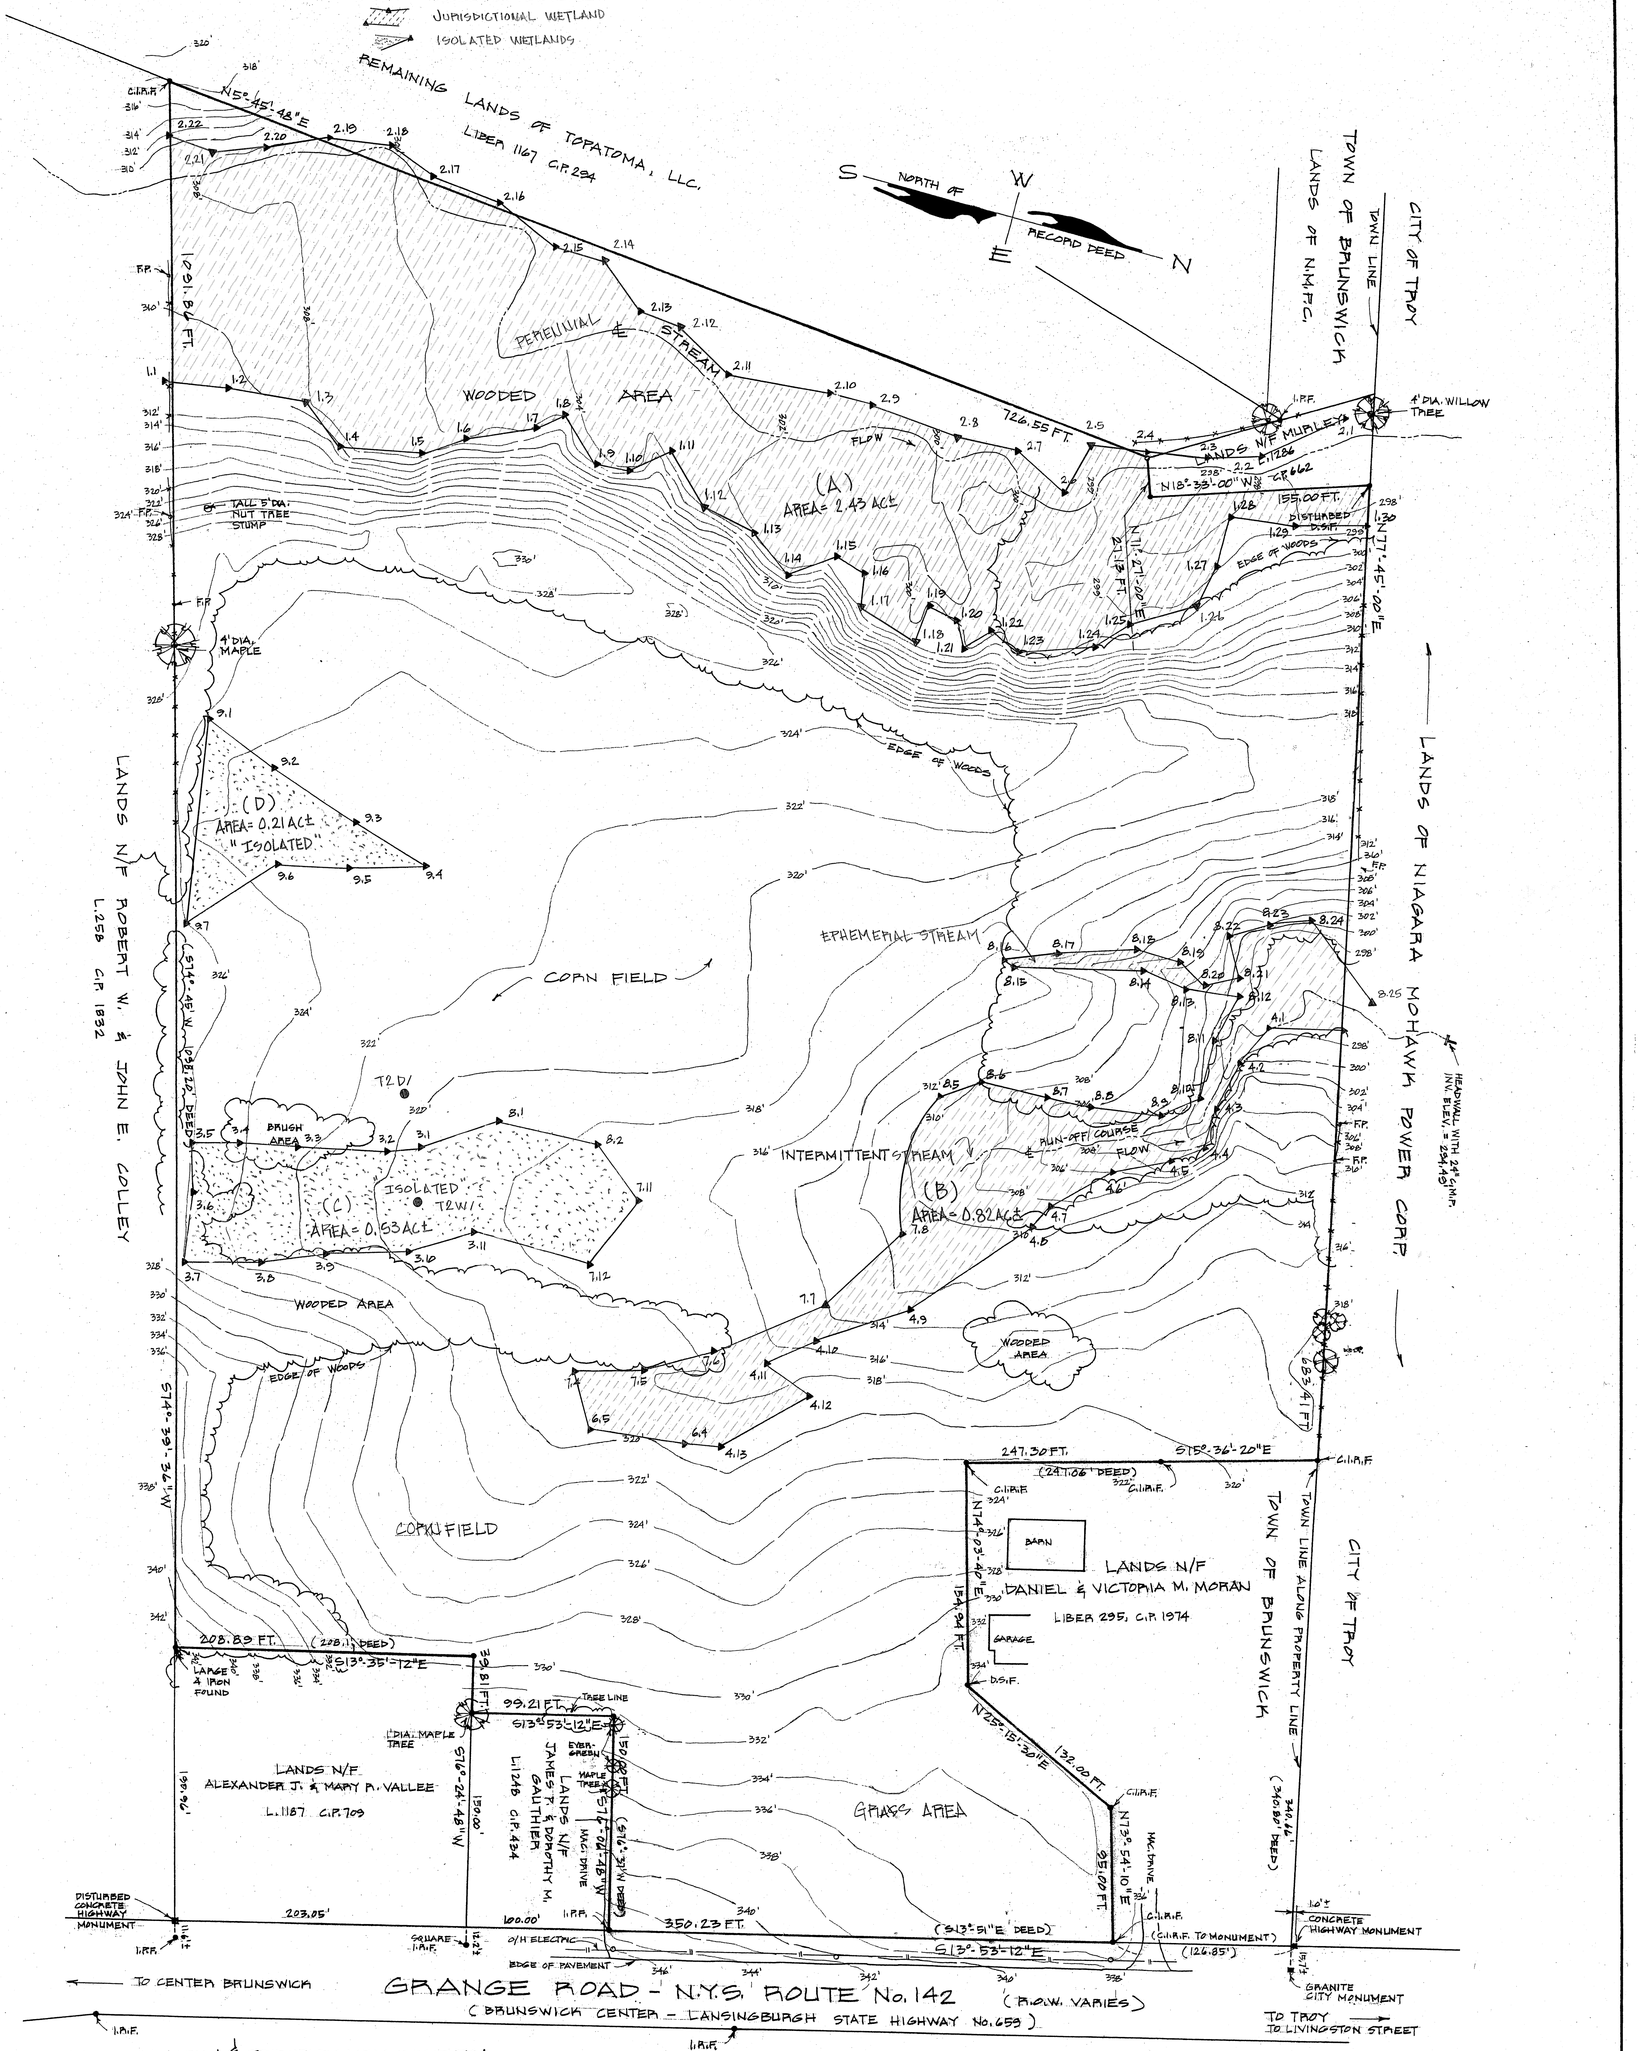

WETLAND DELINEATION & TRIBUTARY MEASUREMENTS:

- JURISDICTIONAL WETLAND AREA ALONG PERENNIAL STREAM BETWEEN DELINEATION FLAG LOOP 1 AND 2 EQUALS 2.43 ACRES / 105,739 S.F.± (A)
- JURISDICTIONAL WETLAND AREA BETWEEN DELINEATION FLAG LOOPS 4, 6, 7 & 8 EQUALS 0.82 ACRES / 35,515 SF± (B)
- ISOLATED WETLAND AREA BETWEEN DELINEATION FLAG LOOPS 3, 7 & 8 EQUALS 0.53 ACRES / 23,255 SF± (C)
- ISOLATED WETLAND AREA WITHIN DELINEATION FLAG LOOP 9 EQUALS 0.21 ACRES / 9230 S.F.± (D)
- TRIBUTARY ALONG NORTH PROPERTY LINE OF PROJECT LABLED PERENNIAL STREAM, HAS 890 LINEAR FEET WITHIN PROJECT
- TRIBUTARIES LABELED EPHEMERAL STREAM (2) HAVE A TOTAL OF 520 LINEAR FEET WITHIN PROJECT BOUNDARIES

BENCHMARK NOTE:

TOPOGRAPHIC INFORMATION FOR THIS SITE TRANSFERRED FROM EXISTING RIM OF SANITARY MANHOLE AT HIALEAH DRIVE. ELEVATION OF RIM = 321.5'. MANHOLE LABELED MH S-5 ON A MAP PREPARED BY GILBERT AND SELLER LAND SURVEYORS DATED OCT 9, 1967 LAST REVISED 12-13-67 ENTITLED "MIAMI BEACH ESTATES" SUBDIVISION. ALL ELEVATIONS REFER TO THIS BENCHMARK AS A DATUM

APPLICANT: D.P.J. PARTNERSHIP

DANSKIN LAND SURVEYING LLC P.O. BOX 72 TROY, N.Y. 12181 TEL. 518-279-8002	WETLAND DELINEATION MAP PROPOSED BRUNSWICK MEADOW	
REVISIONS: WETLAND DEL. UPDATED 7-21-06 WETLAND DEL. UPDATED 11-9-06 WETLAND DEL. UPDATED 11-22-06 MAP UPDATED 1-29-07	TOWN OF BRUNSWICK	REN SSELAER CO., N.Y.
	SCALE: 1" = 50'	DATE: JULY 13, 2006
	FIELD: MND	F.BK.#: FILE-55-TMMUPLEY
	OFFICE: MND	C.A.D.: PJD SHEET 11 OF 13