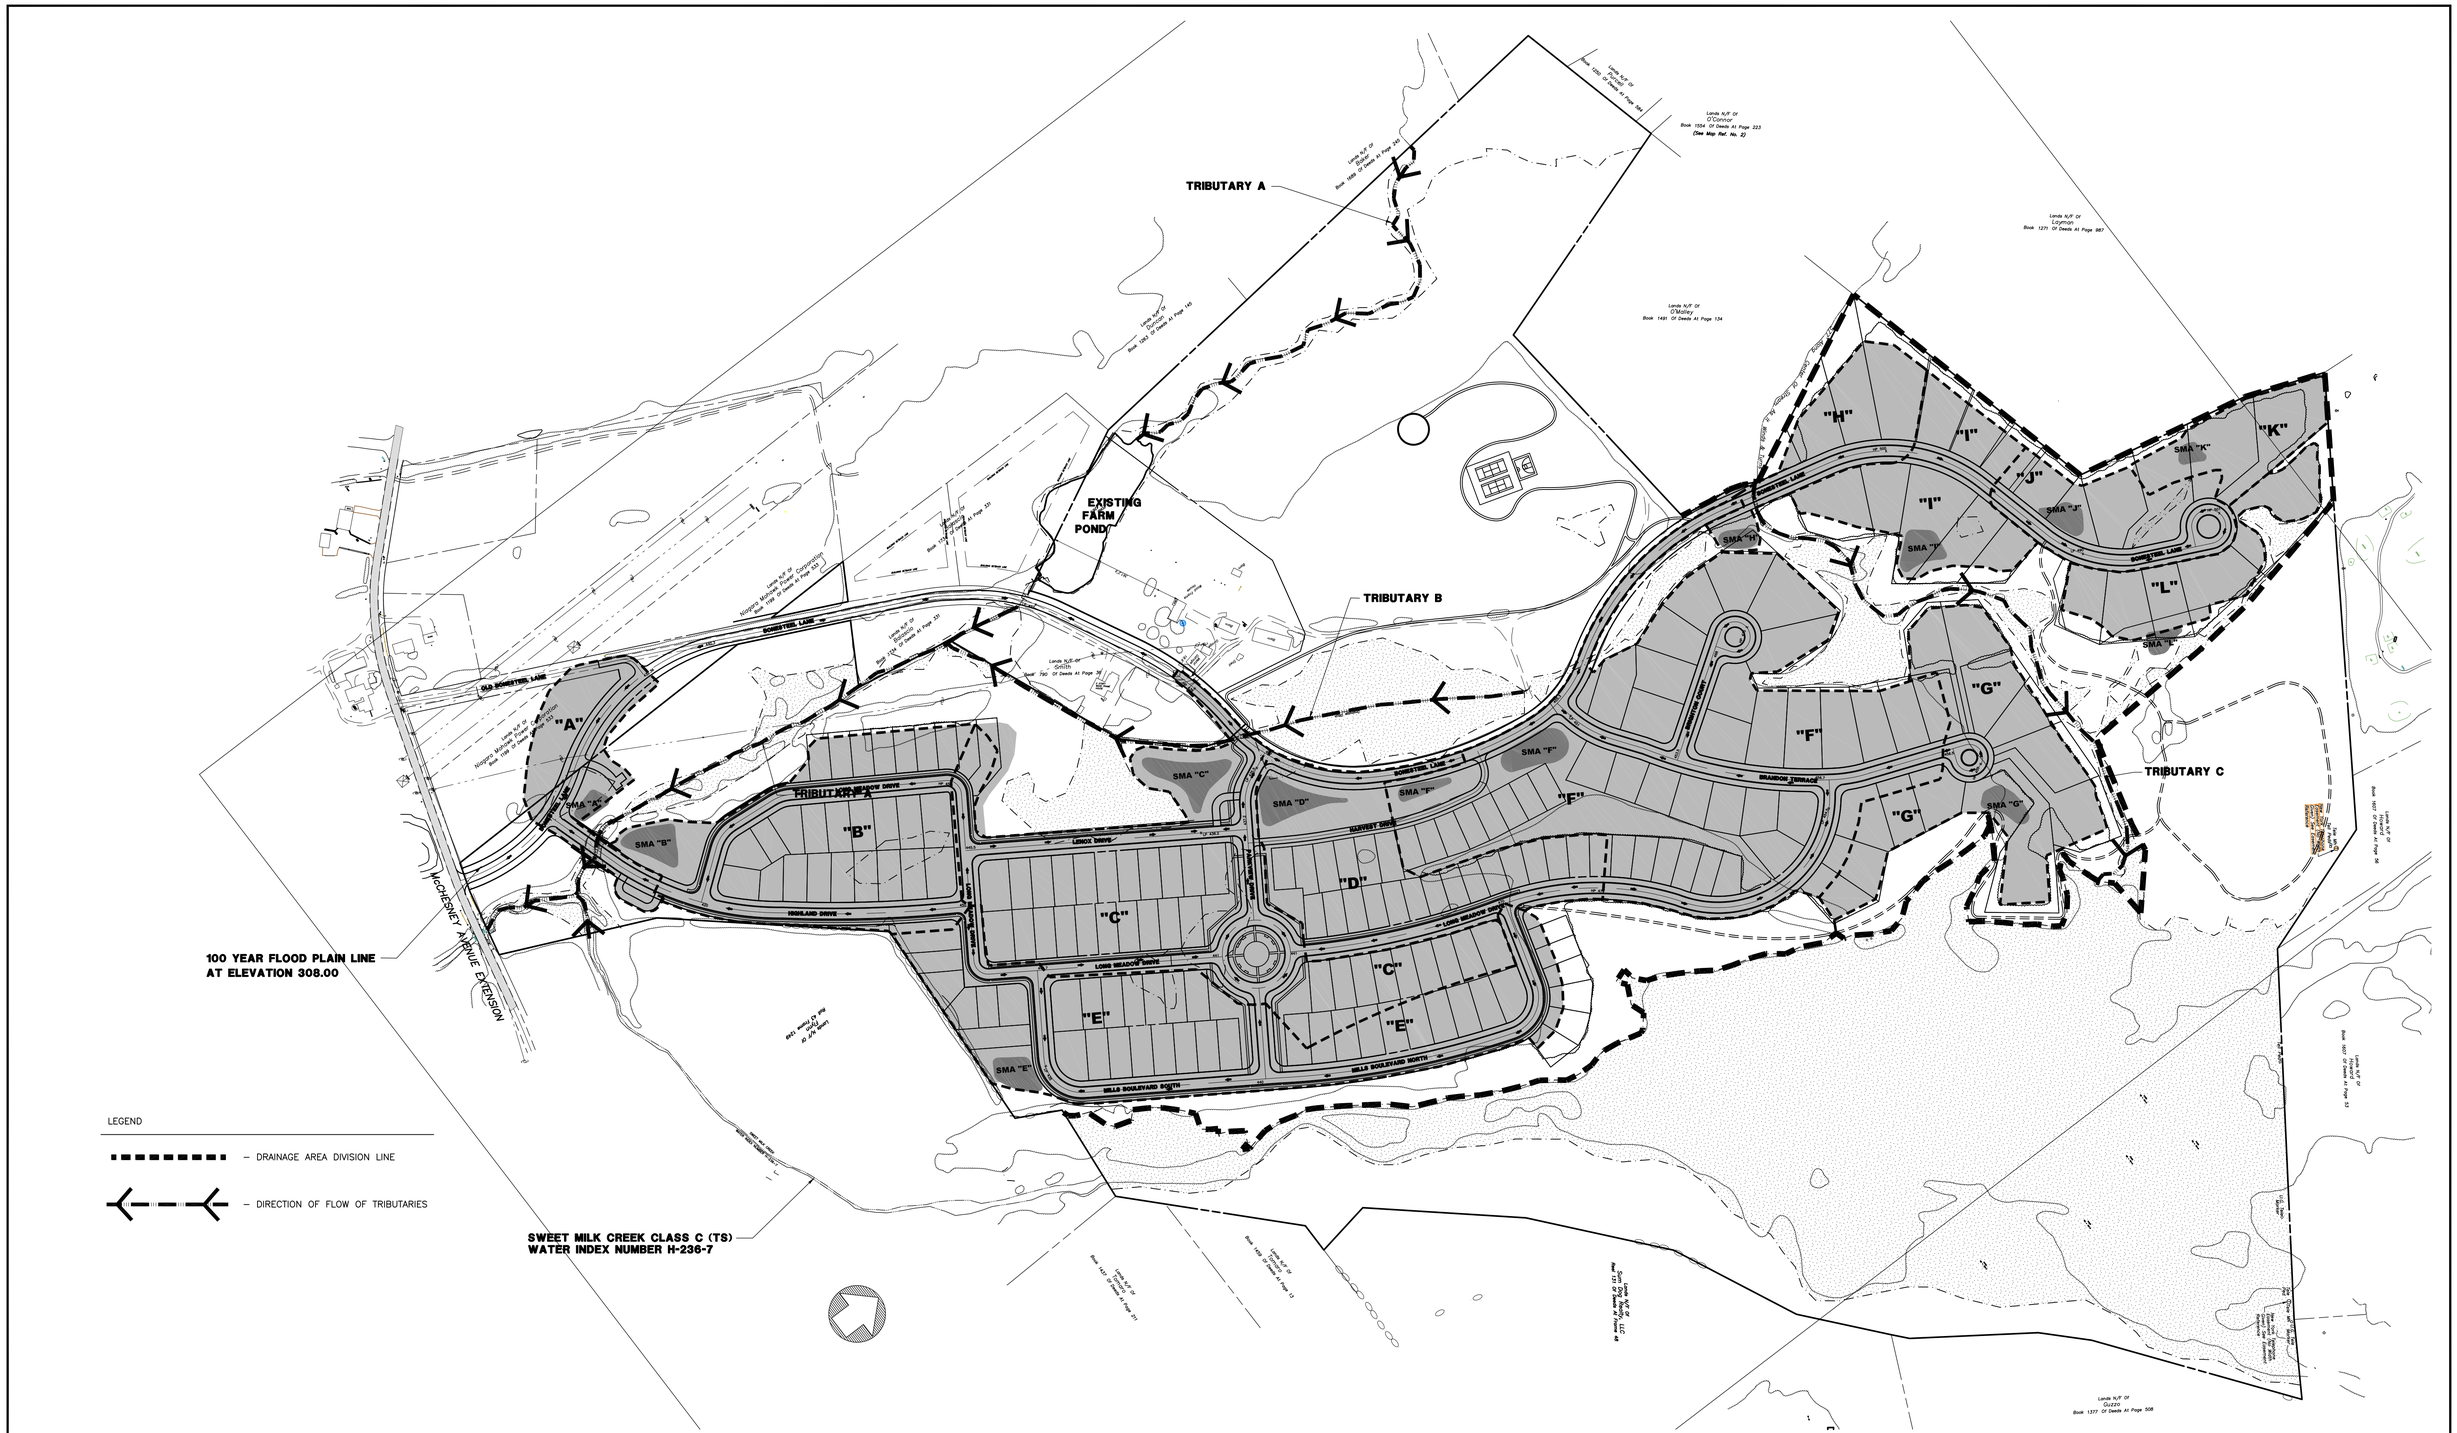

DATE	REVISIONS RECORD/DESCRIPTION	APPR.
	1	
	2	
	3	
	4	
	5	
	6	

NEW YORK STATE CLASSIFICATION OF DRAINAGE COURSES:

- SWEET MILK CREEK – CLASS C (TS)
- TRIBUTARY A – CLASS C
- TRIBUTARY B – CLASS C
- TRIBUTARY C – CLASS C

UNAUTHORIZED ALTERATION OR ADDITION TO THIS DOCUMENT IS A VIOLATION OF SECTION 7209 SUBDIVISION 2 OF THE NEW YORK STATE EDUCATION LAW.

© 2005
IVAN ZDRAHAL ASSOCIATES, PLLC

IVAN ZDRAHAL, P.E.
LICENSE 55,307

IVAN ZDRAHAL ASSOCIATES, PLLC
ENGINEERING AND PLANNING
959 ROUTE 146
CLIFTON PARK, NY 12065
PHONE: 518.383.0769
FAX: 518.371.4356
12 MORNINGSIDE DRIVE
LAKE PLACID, NY 12946
PHONE: 518.523.8902
FAX: 518.523.2197
Web Site: IZA.cc

DEVELOPED DRAINAGE PATTERN

HIGHLAND CREEK PLANNED DEVELOPMENT DISTRICT
LANDMARK DEVELOPMENT GROUP, LLC

TOWN OF BRUNSWICK — RENSSELAER COUNTY, NEW YORK

PROJ. NO 05001.00 | DATE: 2/10/06 | SCALE: 1"=200' | SHEET 2 OF 7

D-2

DWG. NO: 06-09-L