Appendix M – Alternate Plans

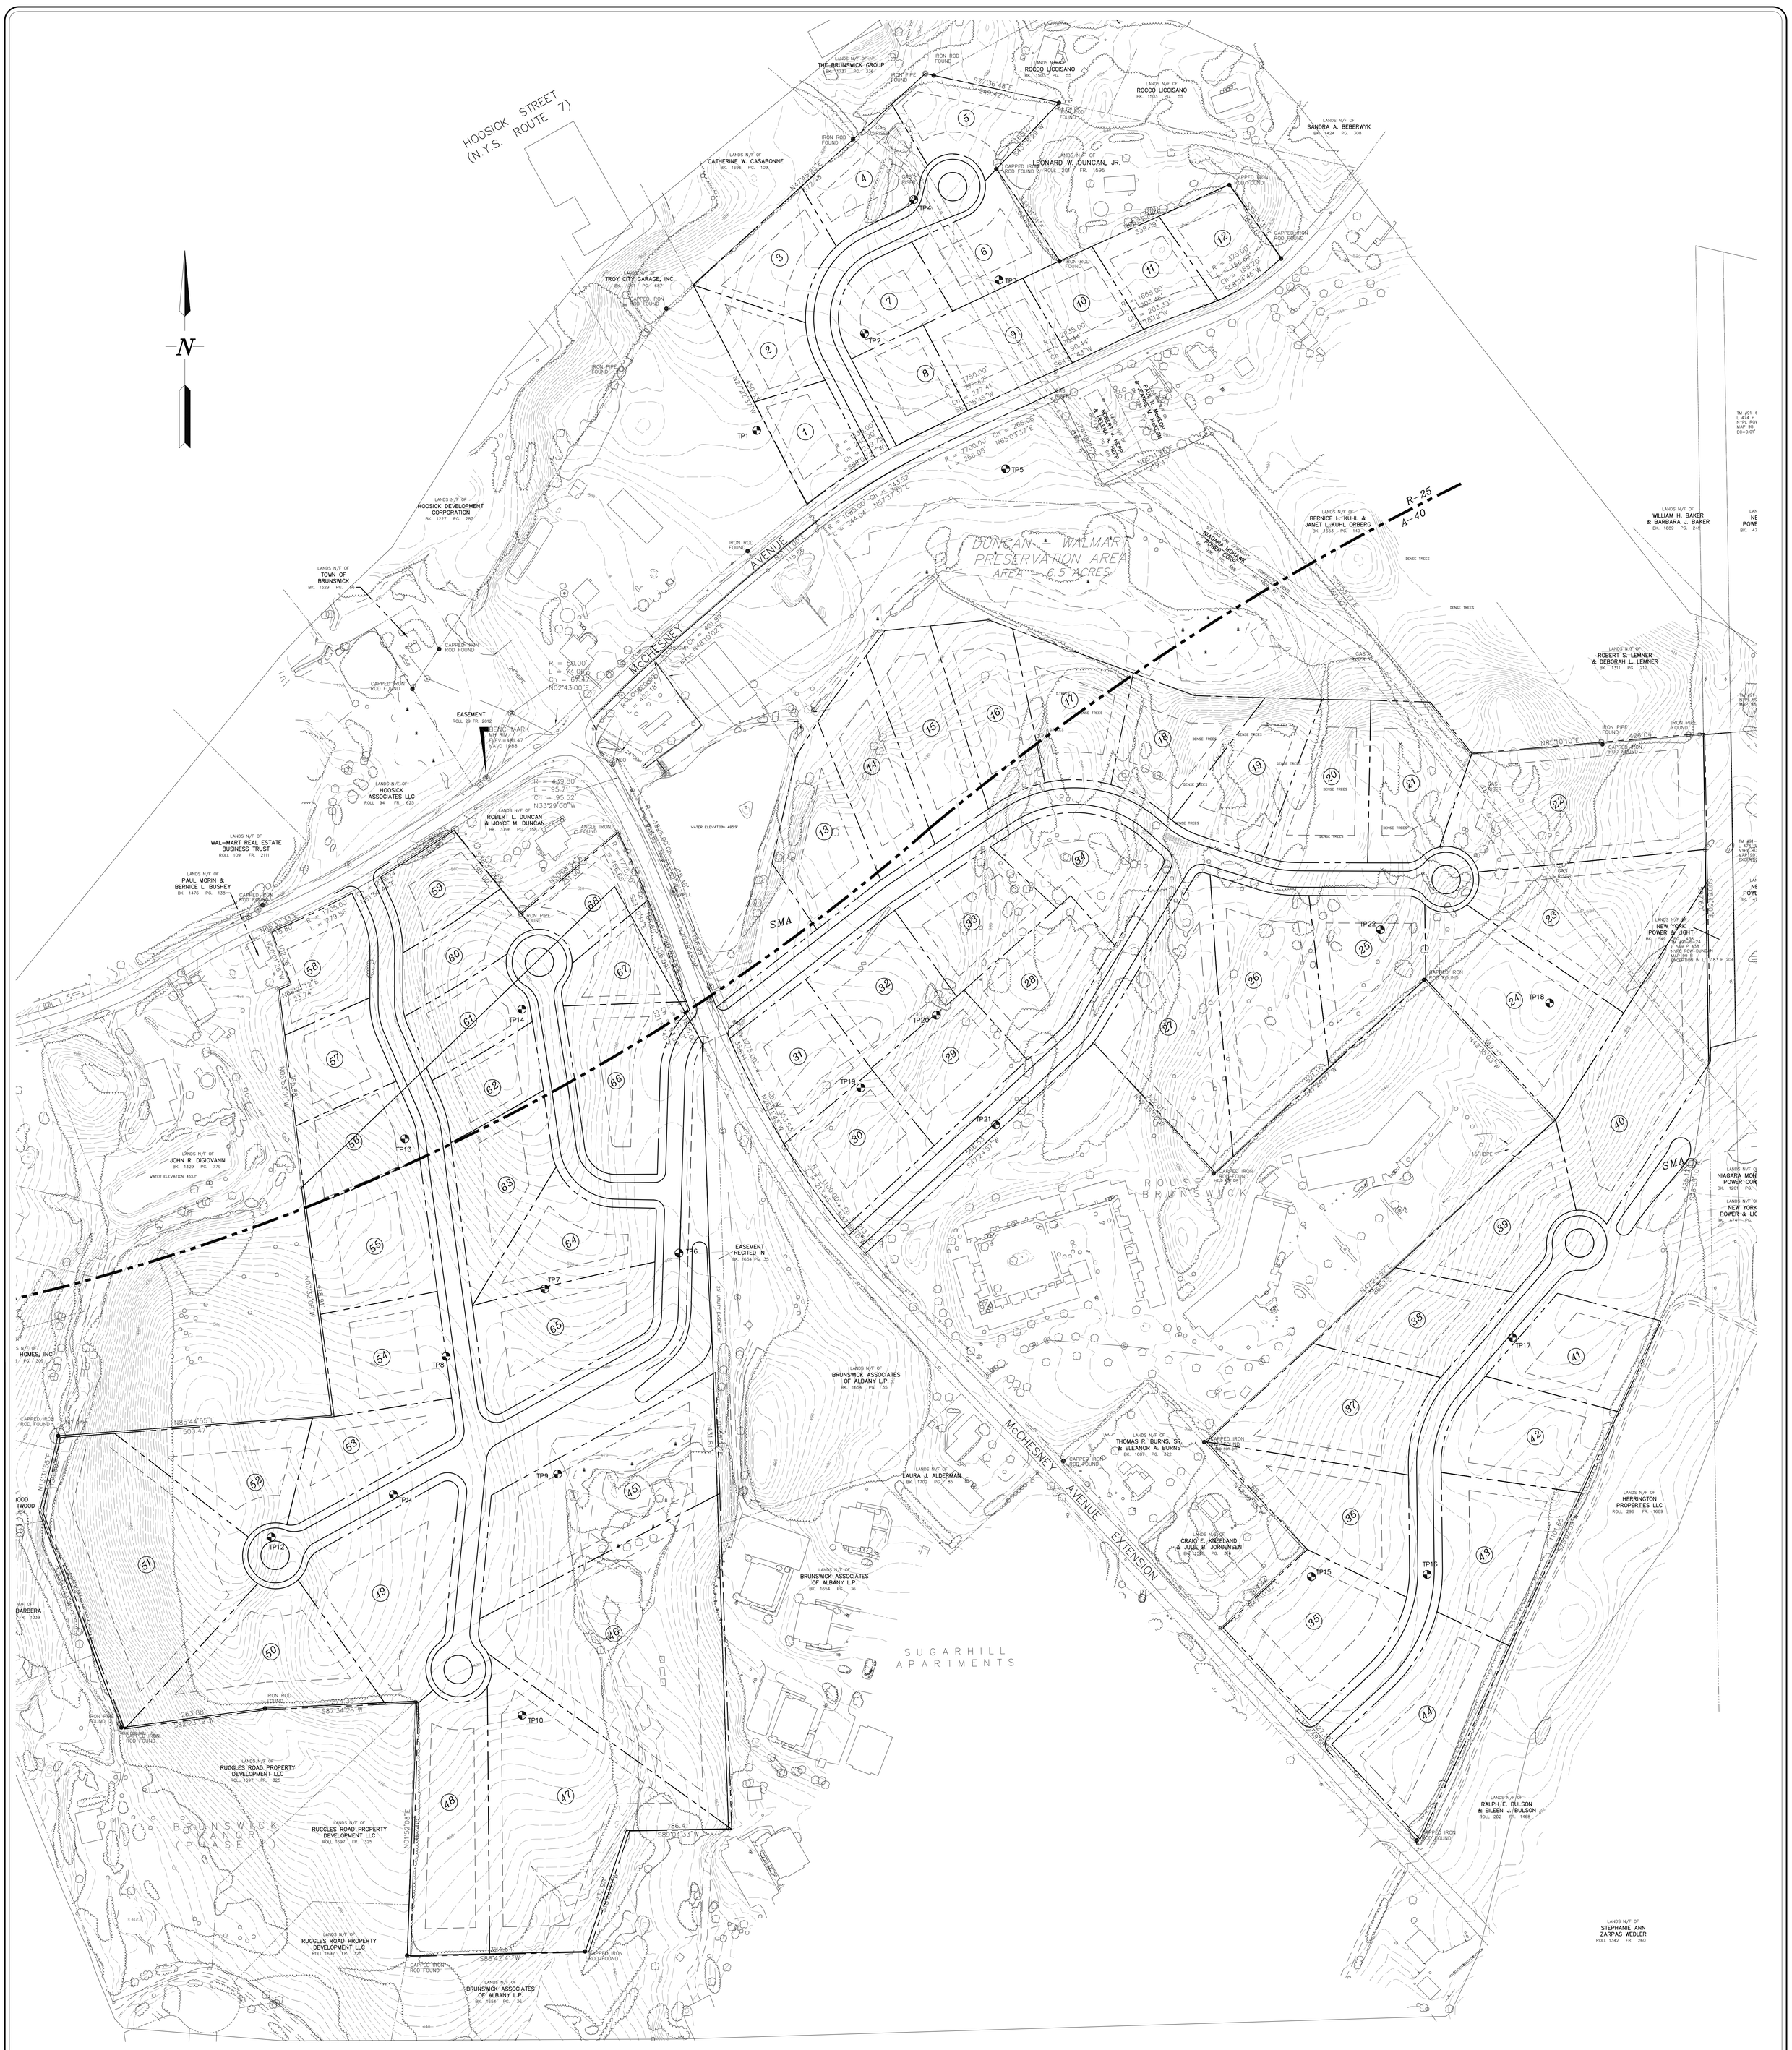

FOR INFORMATION ONLY
NOT FOR CONSTRUCTION

NOTE: 48 HOURS PRIOR TO ANY CONSTRUCTION ACTIVITIES, THE CONTRACTOR SHALL CONTACT THE U.F.P.O. TO LOCATE ALL UNDERGROUND UTILITIES. 1-800-962-7962

NO.	DATE:	REVISIONS	BY:

UNAUTHORIZED ALTERATION OR ADDITION TO THIS DRAWING IS A VIOLATION OF SECTION 7209 SUBDIVISION 2, OF THE NEW YORK STATE EDUCATION LAW. ONLY COPIES MADE FROM THE ORIGINAL OF THIS DRAWING BEARING AN ORIGINAL INKED OR EMBOSSED SEAL AND SIGNATURE SHALL BE CONSIDERED TO BE VALID TRUE COPIES.

© Copyright 2008 – Ingalls & Associates – All rights reserved

FRANCIS J. BOSSOLINI, P.E.
N.Y.S. LIC. NO. 071444

ingalls & associates, LLP
engineers / surveyors
2603 GUILDERLAND AVENUE
SCHENECTADY, N.Y. 12306
PHONE: (518) 393-7725
FAX: (518) 393-2324

GRID PLAN
DUNCAN MEADOWS
McCHESNEY AVENUE
TOWN OF BRUNSWICK
COUNTY OF RENSSELAER STATE OF NEW YORK

DRAWN BY: T.D.L. CHECKED BY: F.J.B.
CADD FILE: 07-072CONCEPT JOB NO. 07-072
DATE: JANUARY 14, 2008
SCALE: 1" = 100'
SHEET 1 OF 1